A — ROAD CLOSED

B — ROAD AHEAD CLOSED

1050 x 750 white letters on red background Regs. Diag. 7010.1 (Variant)

AA — Men at Work sign in a 750mm triangular size

C — Diversion ←

D — Diversion →

E — Diversion ↑

F — Diversion ENDS

G — Road Closed Here on XX/XX/XX until XX/XX/XX between the hours of XX:XX & XX XX daily.

T — ROAD CLOSED HERE NO WAITING MONTH DAYS APPROX

1050 x 750 black letters on yellow background Regs. Dieg. 2702

H — Diverted traffic ←

J — Diverted traffic ↑

K — Diverted traffic →

L — Diverted traffic ←

M — Diverted traffic →

1150 x 450 black letters on yellow background Sited 30 - 40m before junction. As convenient for max visibility Regs. Diag. 2703

1100 x 450 black letters on yellow background Sited at jnc Regs. Diag. 2704

N — Diverted footpath ←

P — Diverted footpath →

S — OXFORDSHIRE COUNTY COUNCIL Repairing your roads Any enquiries Tel: 0845 310 11 11

R — Width 200mm Length as required White Chevron on red background

540 x 250mm at 50mm x-height black letters on yellow background

1050 x 750 green letters on white background

150 to 300mm Regs. Diag. 7105

Q — Width 200mm. Length as Required. To extend full width of construction/closure Alternate White/Red Bars

W — ROAD CLOSED → NO THROUGH TRAFFIC

X — ROAD CLOSED ← NO THROUGH TRAFFIC

Regs. Diag. 7104

Regs. Diag. 7010.1 (Variant)

Regs. Diag. 7010.1 (Variant)

Y — ACCESS TO FRONTAGES ONLY

Regs. Diag. 7301 (Variant)

Z — Businesses open as usual

1050 x 750 black letters on yellow background Regs. Diag. 2702

Regs. Diag. 2706 Permitted Variant

R1 — Diverted traffic

R2 — Diverted traffic

R3 — Diverted traffic

R4 — Diverted traffic

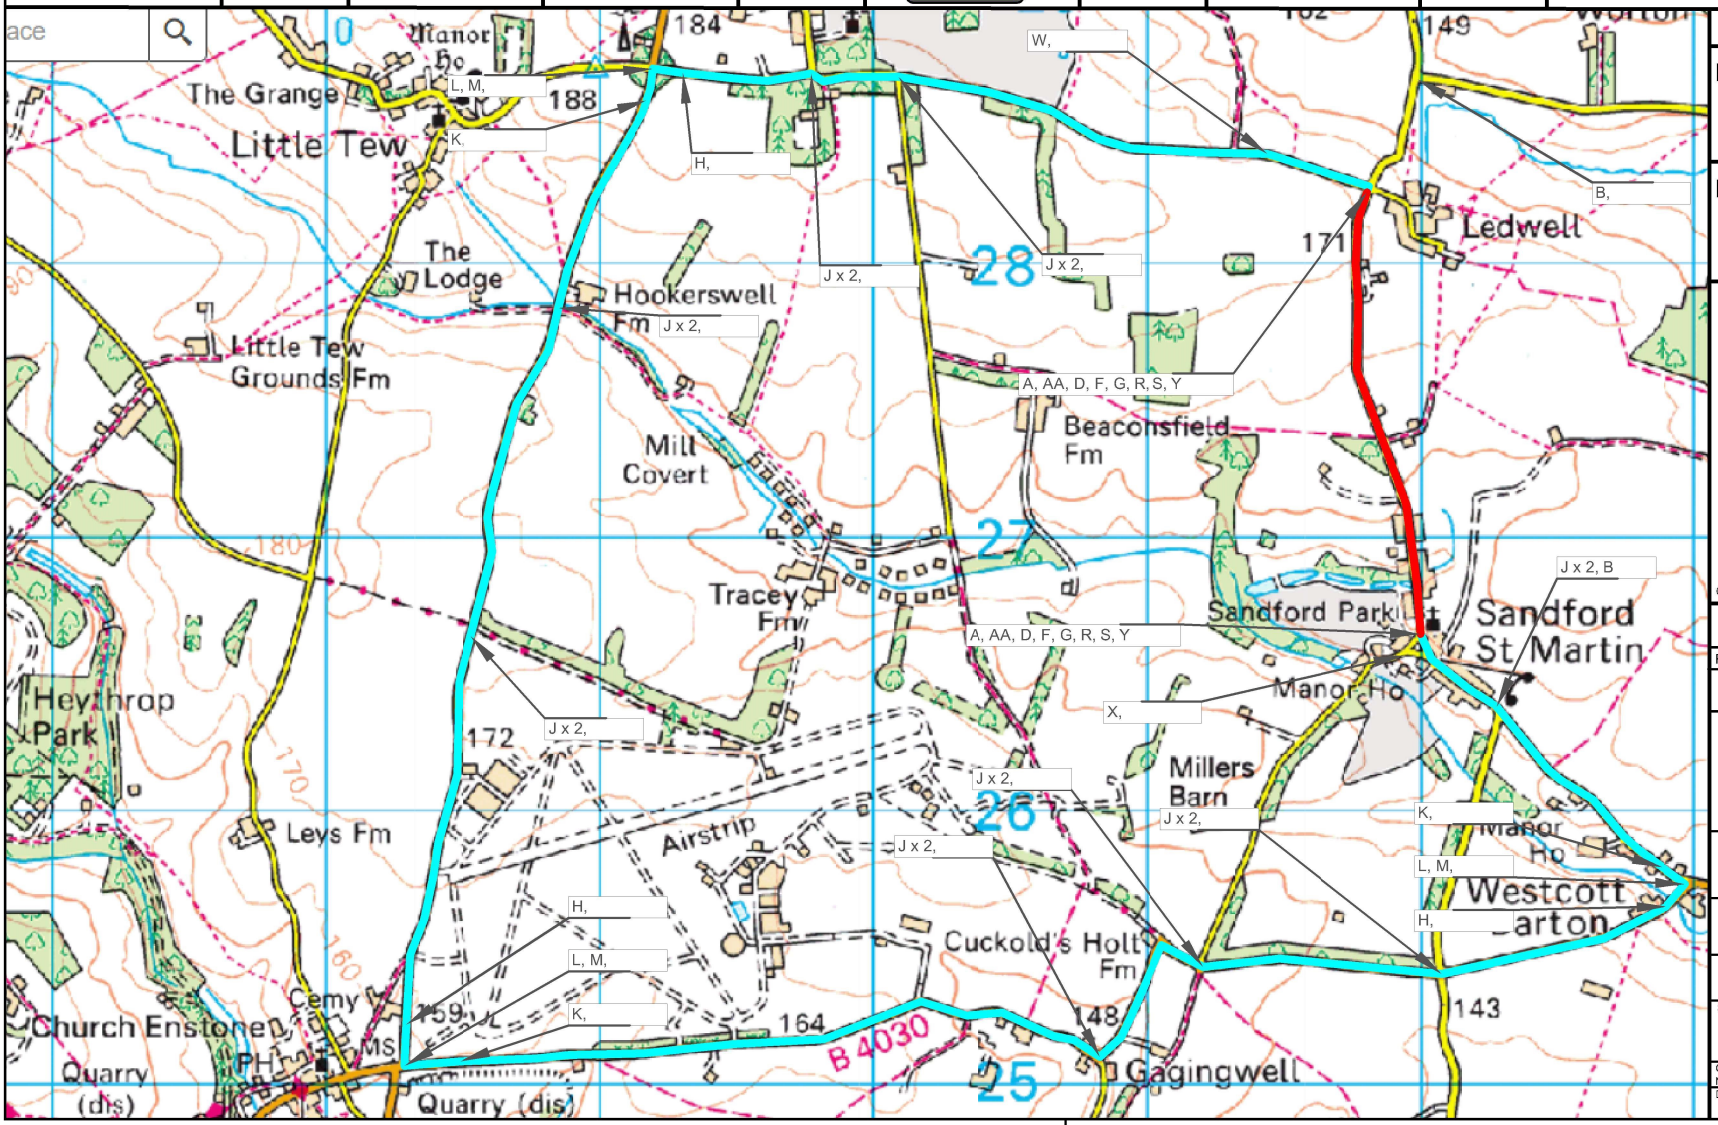

KEY

Road Closure

Diversion

SIGNS QUANTITY									
A	2	G	2	N	0	W	1	R1	0
B	2	H	3	P	0	X	1	R2	0
C	0	J	16	Q	0	Y	2	R3	0
D	2	K	3	R	2	Z	0	R4	0
E	0	L	3	S	2	AA	2		
F	2	M	3	T	0	Custom Signs			0

© Crown Copyright and Database rights 10023343 2016

Drawing No. | Revision

Rev.	Date	Purpose of revision	Drawn	Checked	Approved

OXFORDSHIRE COUNTY COUNCIL
Jason Russell
Interim Director
Community Operations
Communities
Oxfordshire County Council
County Hall
New Road
Oxford
OX1 1ND
Tel: 0845 310 1111

Project title: Road closure and Diversion

Drawing title: Sandfor St Martin - Park Farm House

Drawing Status: XXXXXX

Scale @ A4	Drawn by	Checked by	Approved by
XXXXXX	XXXXXX	XXXXXX	XXXXXX
	Date drawn XXXXXX	Date checked XXXXXX	Date approved XXXXXX

Oxfordshire Project No. & File Ref. XXXXXX

Drawing No. XXXXXX | Revision XXXXXX